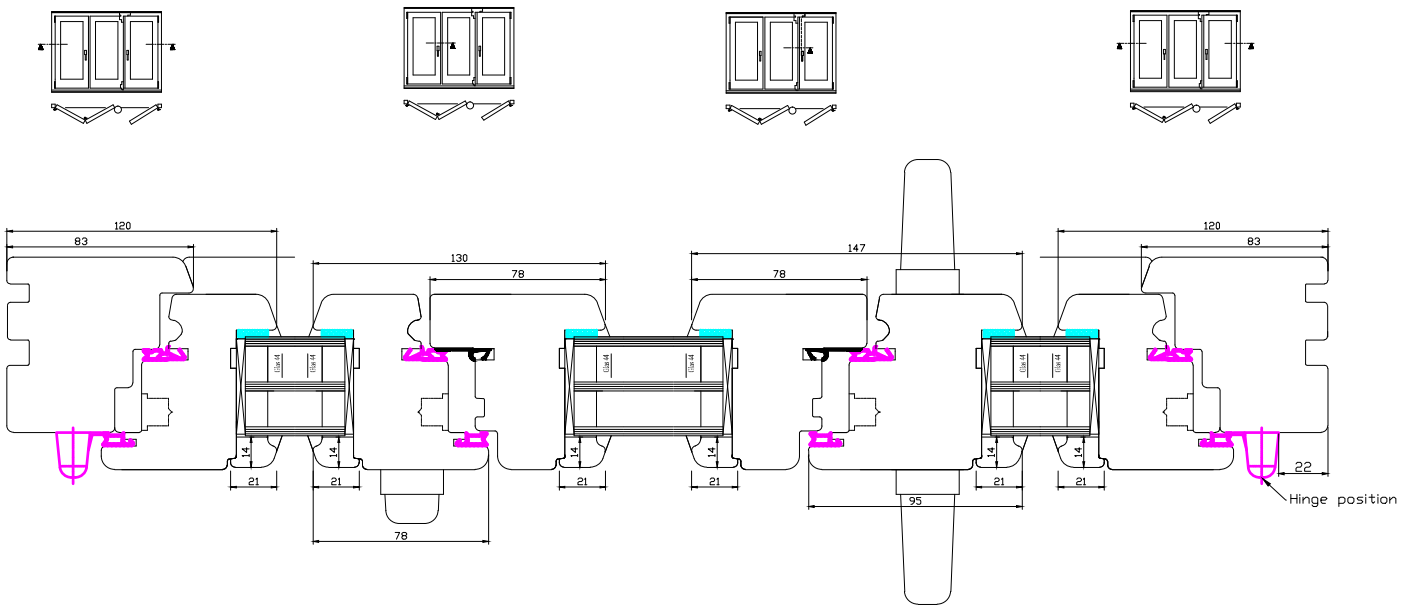

Available opening Schemes

Maximum Height: 2300mm

330 321

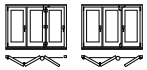

Maximum width 2600mm

431

Maximum width 3500mm

550 541 532

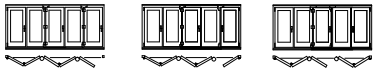

Maximum width 4400mm

651 633

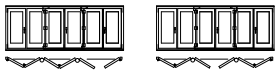

Maximum width 5300mm

770 761 743

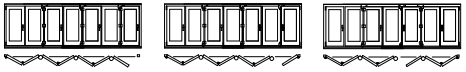

Maximum width 6200mm

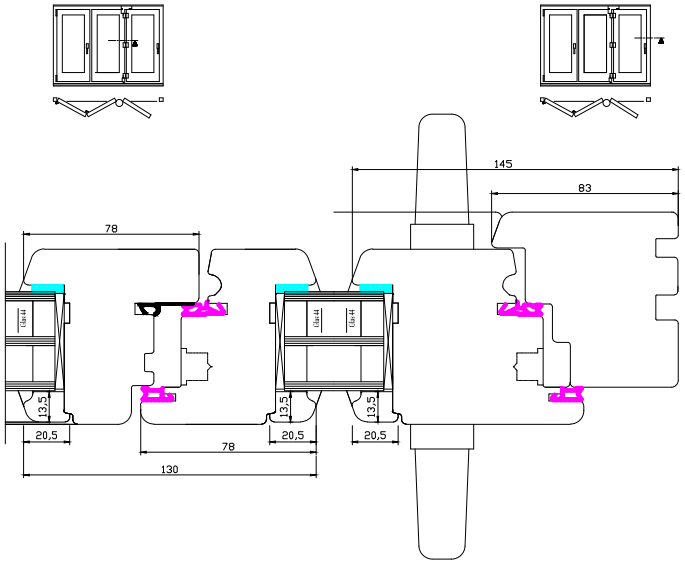

General Notes

DO NOT SCALE

Retention of Copyright: Environmental Construction Products Ltd retain the copyright of this document. Environmental Construction Products Ltd license the Purchaser to use and copy this document only for the Purchaser's own purposes subject to our Standard Conditions of Sale and to payment of all invoices according to agreed terms

No.	Drawing Title
01	PERFORMANCE Inward BiFold
Last updated:	23/ 2/ 2018 LS

green building store
Windows Department
Green Building Store
Heath House Mill,
Heath House Lane,
Golcar, Huddersfield
HD7 4JW
Tel: 01484 463336
Email: windowenquiries@greenbuildingstore.co.uk

Performance Fold aside inward opening 2017.dwg.dwg

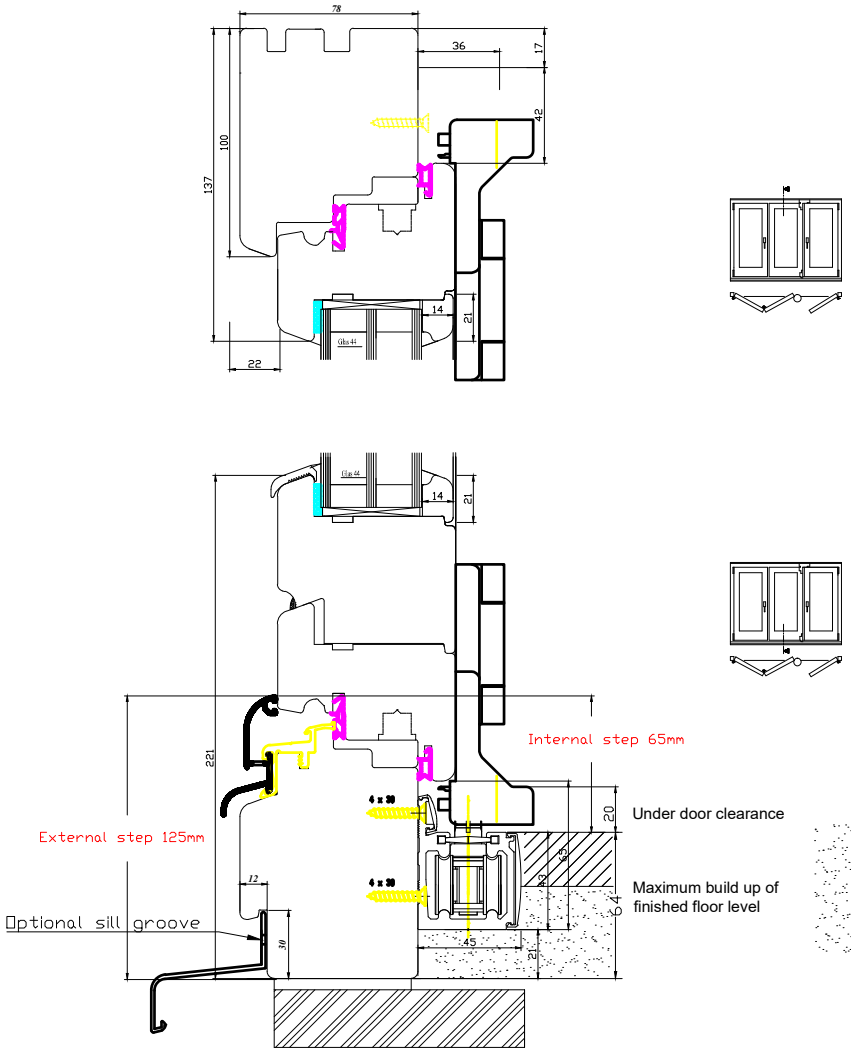

Standard timber threshold with optional external extension sill (recommended for optimal airtightness)

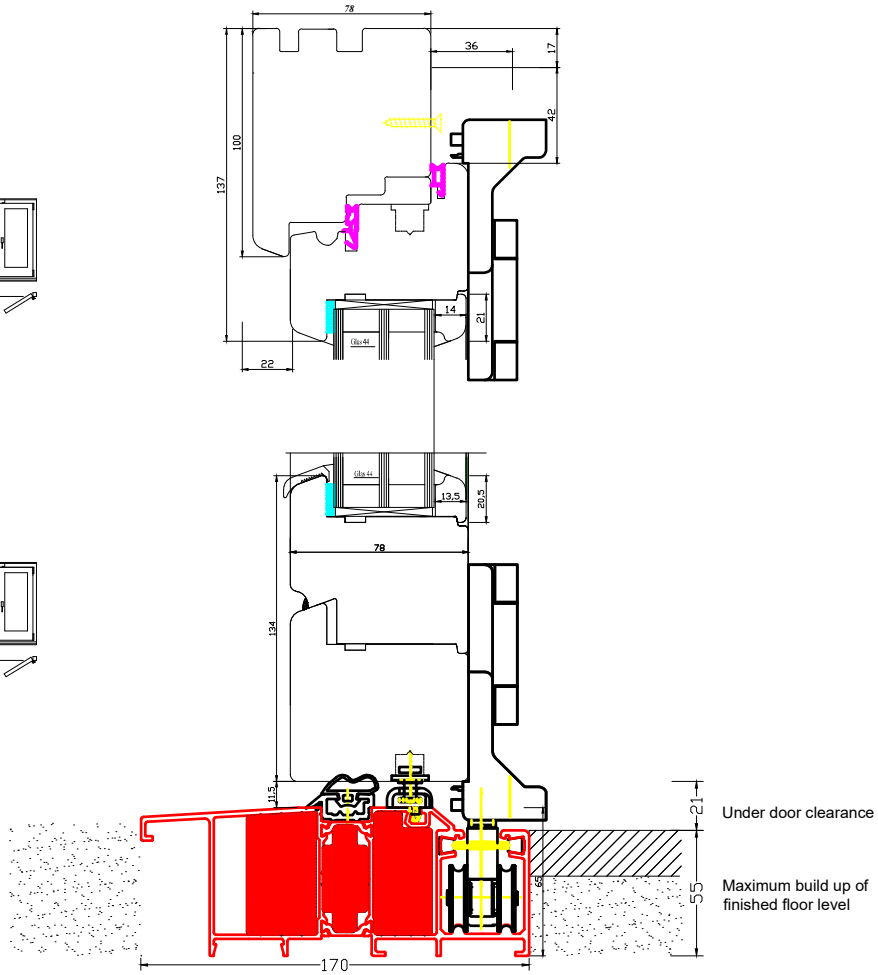

Mobility threshold. Not part-m compliant. Can be sunk below the finished floor level.

General Notes

DO NOT SCALE

Retention of Copyright: Environmental Construction Products Ltd retain the copyright of this document. Environmental Construction Products Ltd license the Purchaser to use and copy this document only for the Purchaser's own purposes subject to our Standard Conditions of Sale and to payment of all invoices according to agreed terms

No.	Drawing Title
01	PERFORMANCE Inward BiFold
Last updated:	23/ 2/ 2018 LS

green building store
Windows Department
Green Building Store
Heath House Mill,
Heath House Lane,
Golcar, Huddersfield
HD7 4JW
Tel: 01484 463336
Email: windowenquiries@greenbuildingstore.co.uk

Performance Fold aside inward opening 2017.dwg.dwg